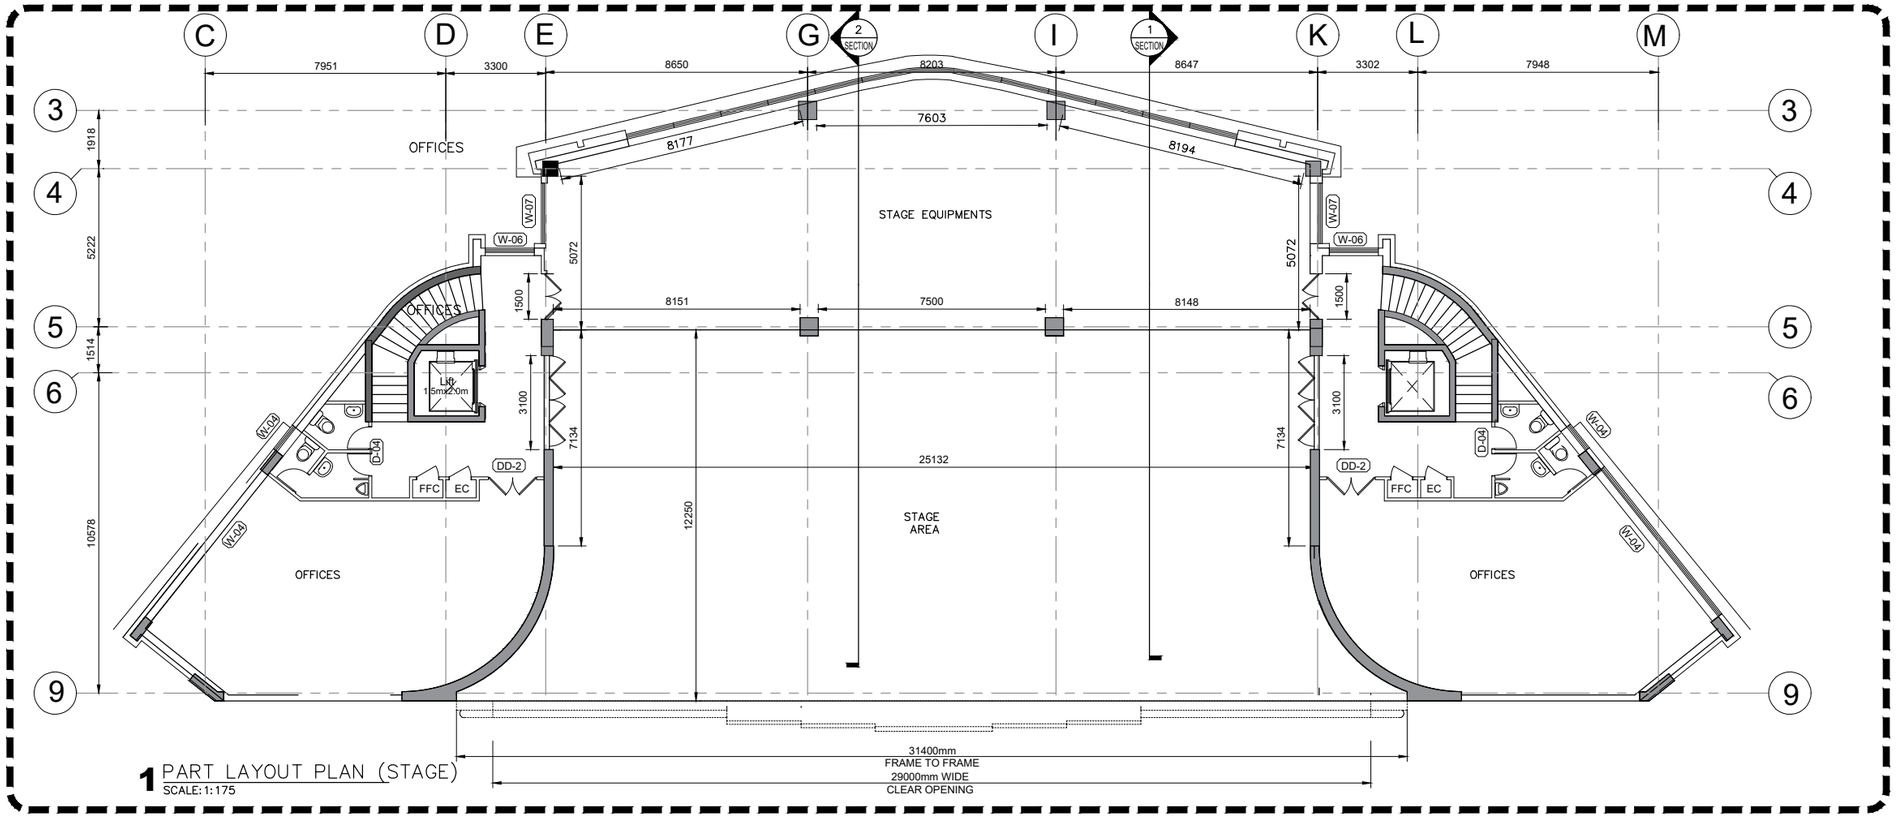

1 PART LAYOUT PLAN (STAGE)
SCALE: 1:175

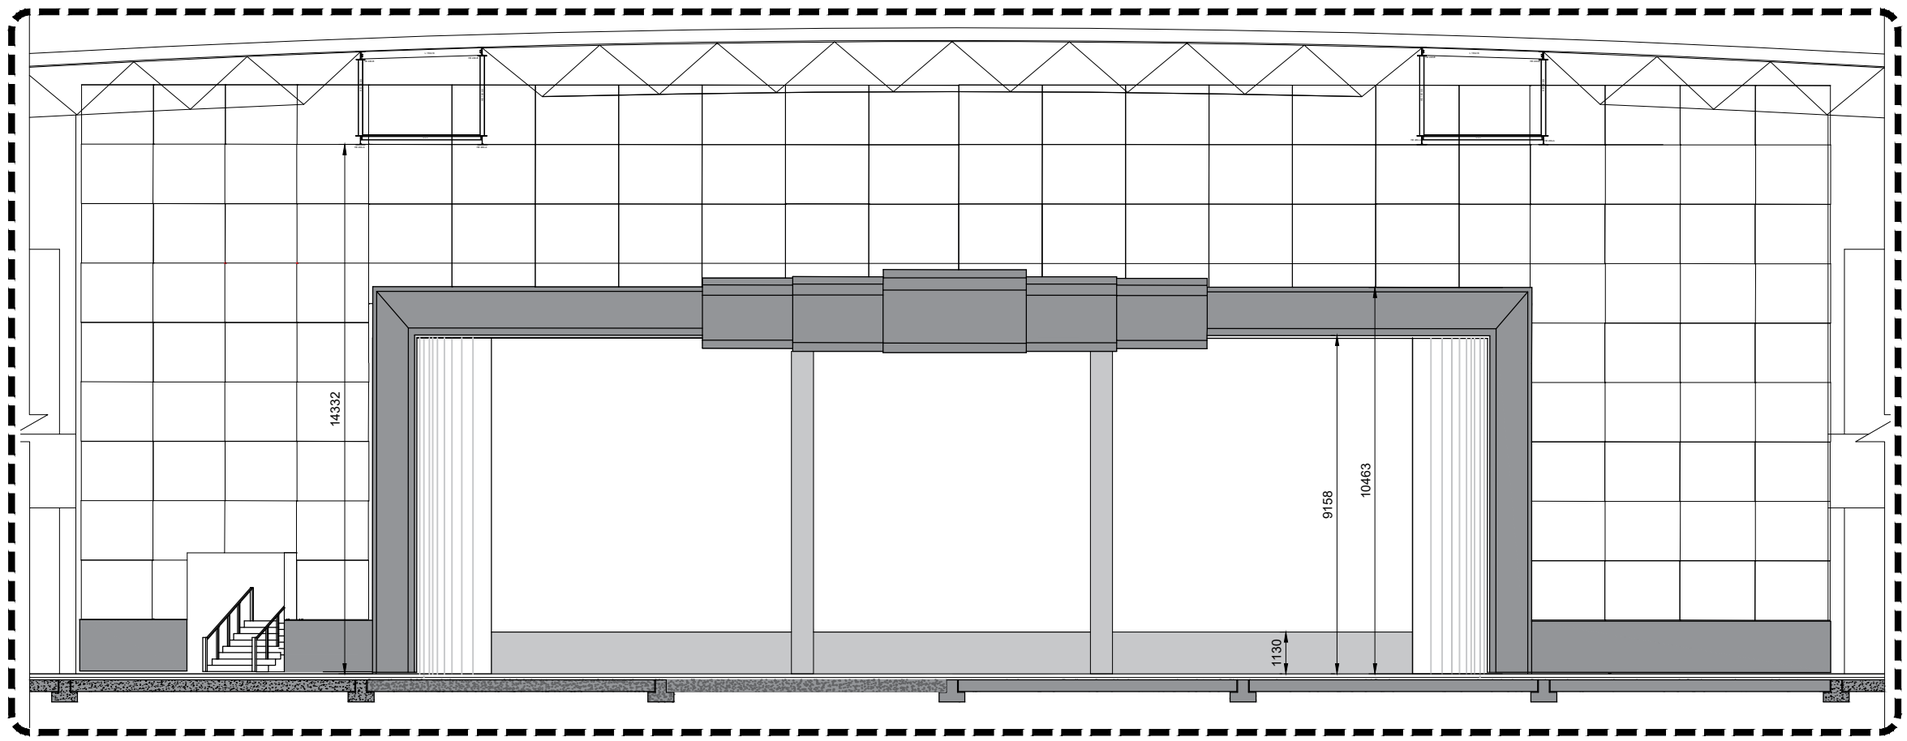

THE AGENDA

KEY PLAN / NOTES

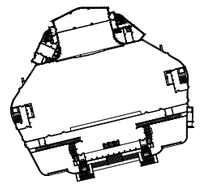

GENERAL NOTES

THESE DRAWINGS AND SPECIFICATIONS ONLY INDICATE DESIGN INTENT, THUS DISCLAIMING ANY LIABILITY WITH RESPECT TO ARCHITECTURAL OR ENGINEERING RESPONSIBILITY. THESE DRAWINGS ARE THE EXCLUSIVE PROPERTY OF **THE AGENDA** AND CANNOT BE USED, COPIED OR REPRODUCED, IN WHOLE OR IN PART, WITHOUT WRITTEN PERMISSION. THEY MUST BE RETURNED UPON REQUEST. THE CONTRACTOR MUST VERIFY ALL DIMENSIONS WHICH APPEAR ON THE PLANS PRIOR TO STARTING WORK. **THE AGENDA** MUST BE ADVISED OF ALL ERRORS, OMISSIONS OR DISCREPANCIES BETWEEN THESE DOCUMENTS AND THOSE OF OTHER PROFESSIONALS.

ISSUED FOR COORDINATION

NO.	DATE	DESCRIPTION
P1	2017-12-09	ISSUED FOR INFORMATION

PROJECT

THE AGENDA

TITLE

PART
SECTION OF STAGE

PROJECT MANAGER	DRAWN BY	APPROVED BY
MS	RDT	FM
DATE	**SCALE**	**REVISION**
2021-05-23	1:125	P3

STAGE

A3 FORMAT (420 x 297)